NOTES

1.

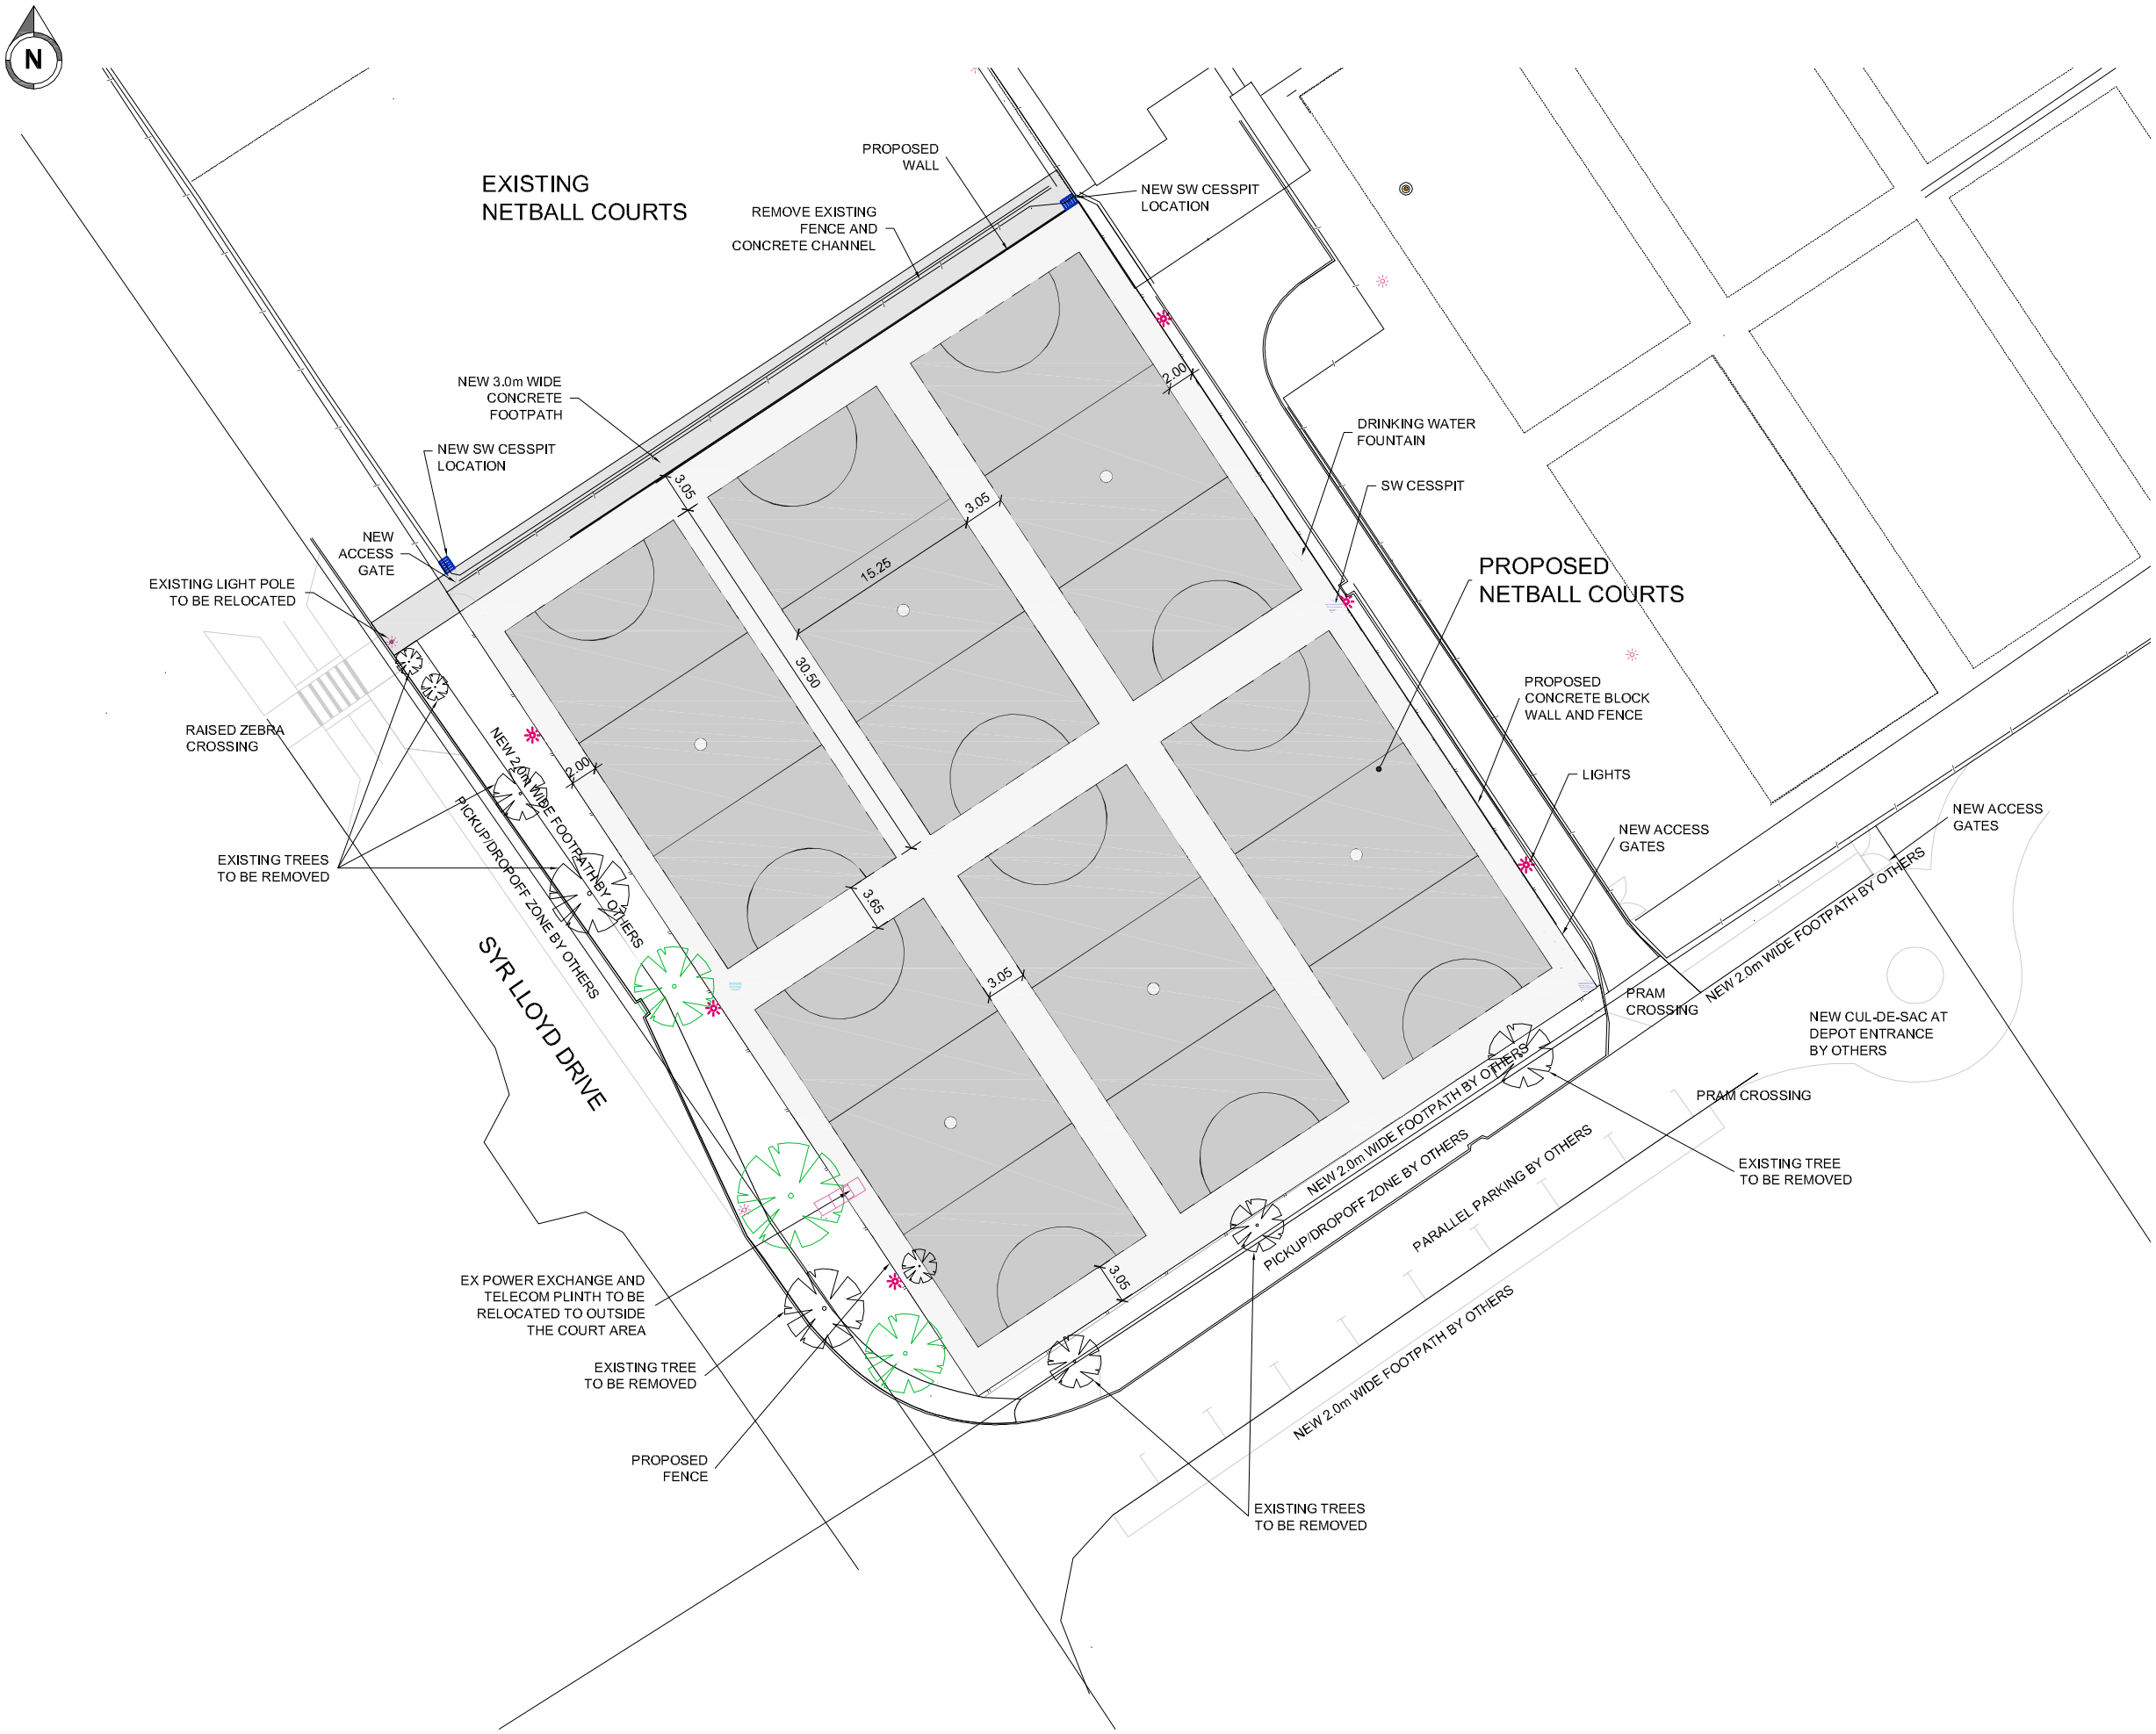

Revision		By	Date
0	FOR CONSENT	SW	.

Surveyed	.	.
Designed	SW	MARCH 10
Drawn	MTF	MARCH 10
Reviewed	PB	MARCH 10
Approved	.	.

Verify all dimensions on site before commencing work. Refer to figured dimensions. Refer all discrepancies to the drawing office.

This document and the copyright in this document remain the property of CPG New Zealand Ltd. The contents of this document may not be reproduced either in whole or in part by any means whatsoever without the prior written consent of CPG New Zealand Ltd.

CPG New Zealand Ltd
Building 8
666 Great South Road
Penrose, Auckland 1061
Phone 09 525 9770
Fax 09 525 2241
auckland@nz.cpg-global.com
A subsidiary of Downer EDI Limited

Client

Te Kaunihera o MANUKAU City Council

Project Title

MANUKAU CITY COUNCIL

LLOYD ELSMORE NETBALL COURTS

STAGE 2

.

Sheet Title

SITE PLAN

PROPOSED WORKS

Scale (A1 Original)

1: 250

2.5 0 2.5 5 7.5 m

Project No	Sheet	Revision
701447	C101	0

J:\701447 MCC - Lloyd Elmore Netball Courts Stage 2\6 Drawings\701447-C101.dwg , Plotted By Sumin Wang at 31/03/2010 4:37:23 p.m. Scale 1:2