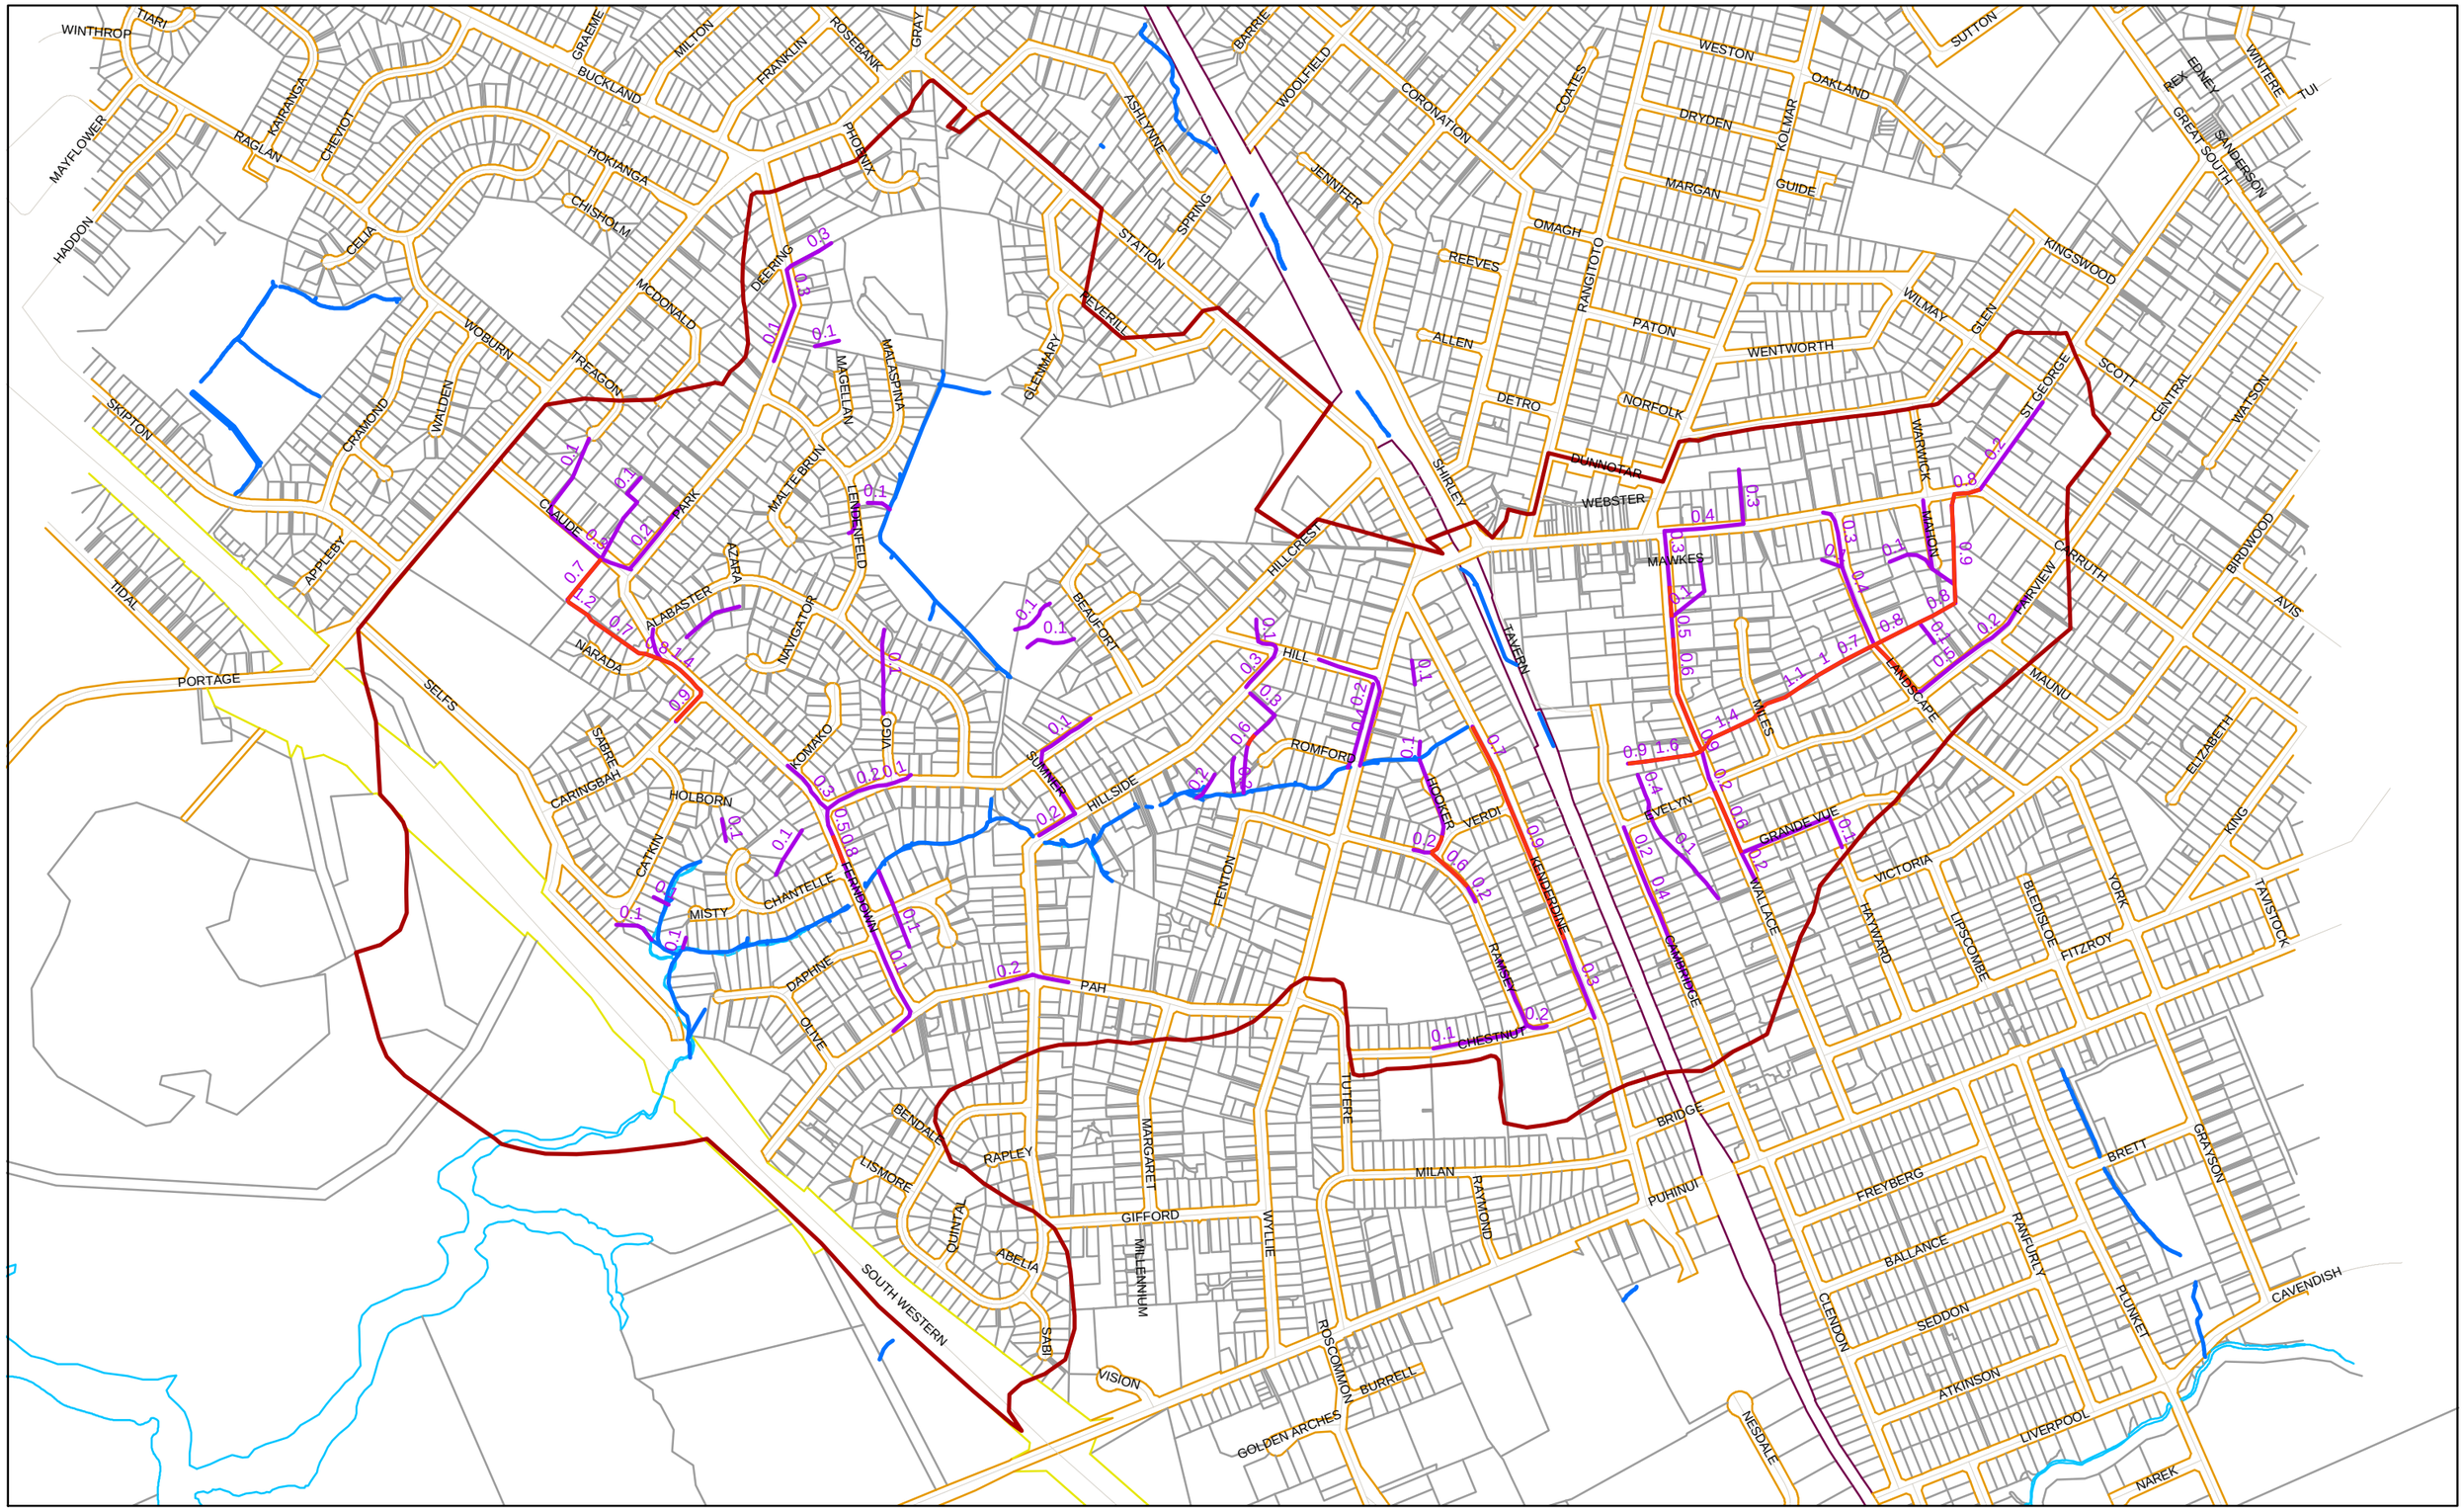

SCALE 1:10,000 at A3

0 100 200 400 600 800
Meters

N
W E
S

Open Channel
Secondary Flow > 0.5 m3/s (existing land use)
Secondary Flow (existing land use)
0.6 Flowpath flow in m3/s for 1% AEP storm event

Overland Flowpaths Existing

MAP A5

Job: 31506 Kenderdine
Date: 02/03/2006